Attachment A

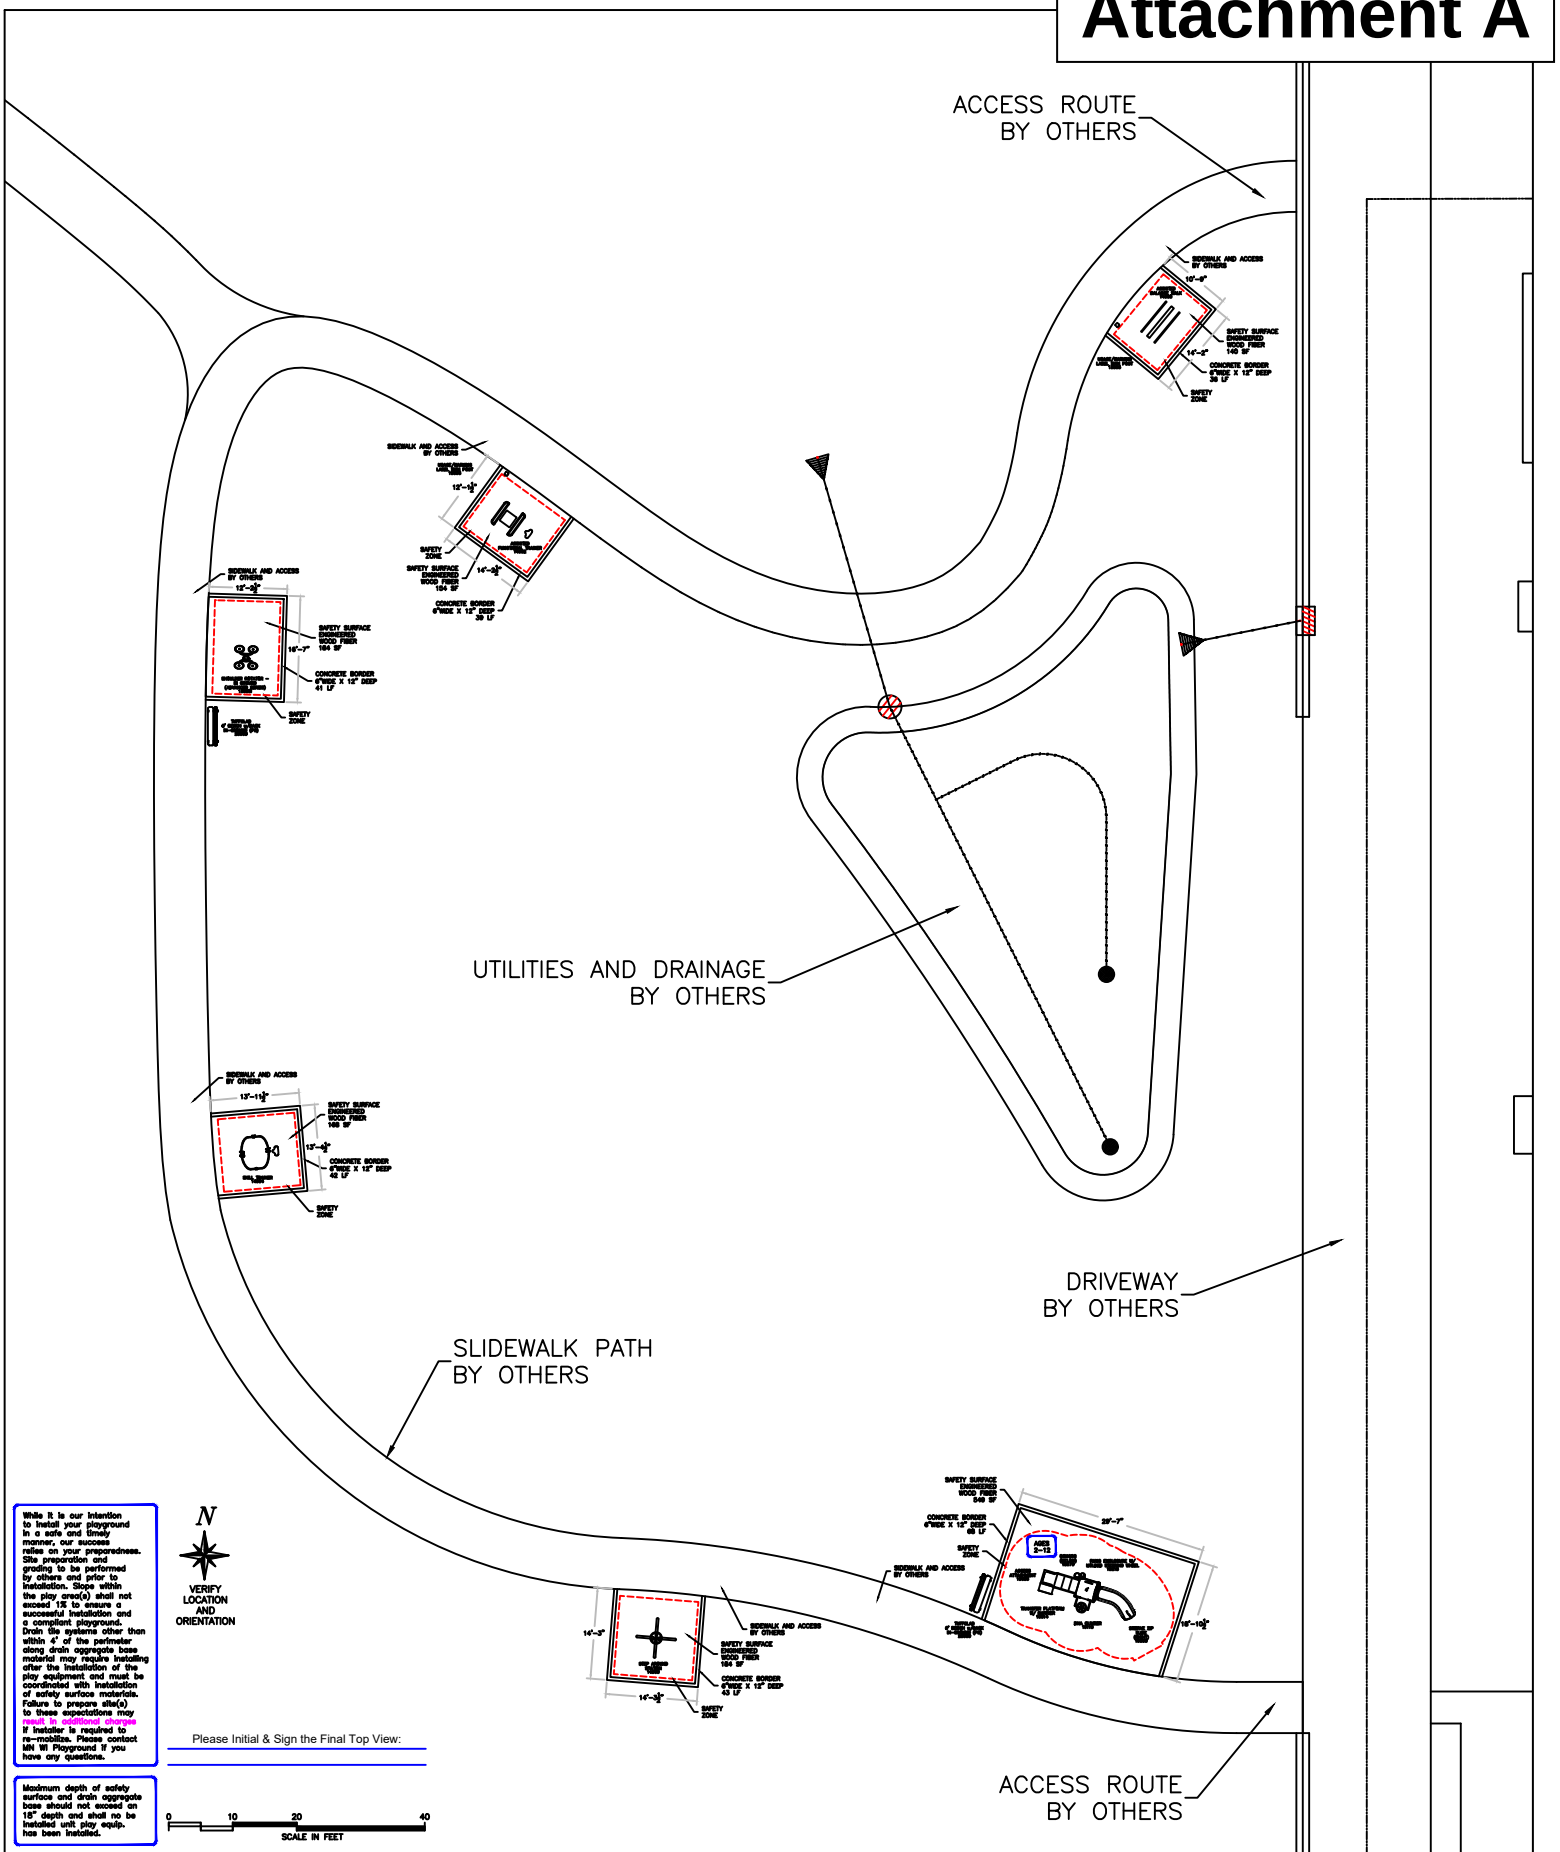

While it is our intention to install your playground in a safe and timely manner, our success relies on your preparedness. Site preparation and grading to be performed by others and prior to installation. Slope within the play area(s) shall not exceed 12 to ensure a successful installation and a compliant playground. Drain tile systems other than within 4' of the perimeter along drain aggregate base material may require installing after the installation of the play equipment and must be coordinated with installation of safety surface materials. Failure to prepare site(s) to these expectations may result in additional charges. If installer is required to re-mobilize. Please contact MN WI Playground if you have any questions.

Please Initial & Sign the Final Top View:

Maximum depth of safety surface and drain aggregate base should not exceed an 18" depth and shall no be installed until play equip. has been installed.

Mfg. By:
GameTime — A PLAYCORE COMPANY — Enriching Childhood Through Play.

Sold & Distributed By:
MINNESOTA • WISCONSIN PLAYGROUND
P.O. Box 27328, Golden Valley, MN 55427
763-546-7787 1-800-622-5425
Fax 763-546-5050
E-Mail info@mnwiplay.com

THIS PLAN REQUIRES A FINISHED GRADE RESOLUTION

Arden Hills Senior Living
Arden Hills, Minnesota
5-2-21
DWG. D10570H2

THIS PRINT IS THE PROPERTY OF MINNESOTA WISCONSIN PLAYGROUND INC. AND IS NOT TO BE USED, COPIED OR REPRODUCED WITHOUT THEIR EXPRESSED WRITTEN PERIMISSION.

SCALE: 1" = 30'-0"